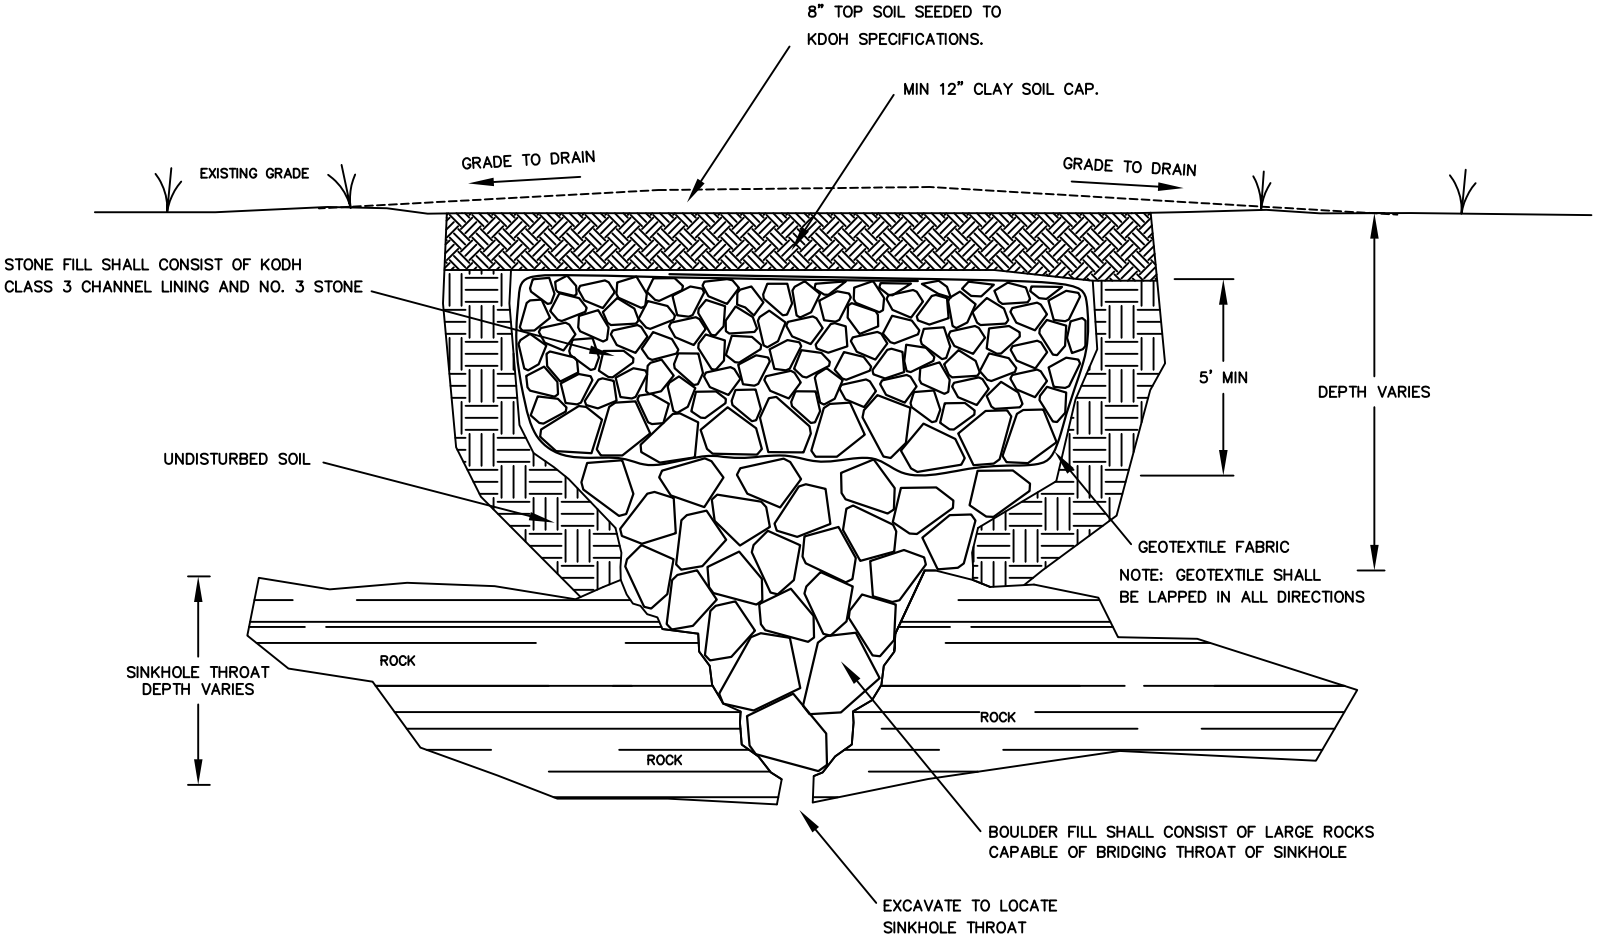

CITY OF BOWLING GREEN
PUBLIC WORKS
PLANNING AND DESIGN

STANDARD DRAWING
SINKHOLE REPAIR

J: \DWG\DETAIL\SINKHOLE REPAIR.DWG

SHEET 1 OF 1

JOB NO.	SCALE	DATE
00-0000	1" = 3'	14 JUNE 04